



# POWER CIRCUIT

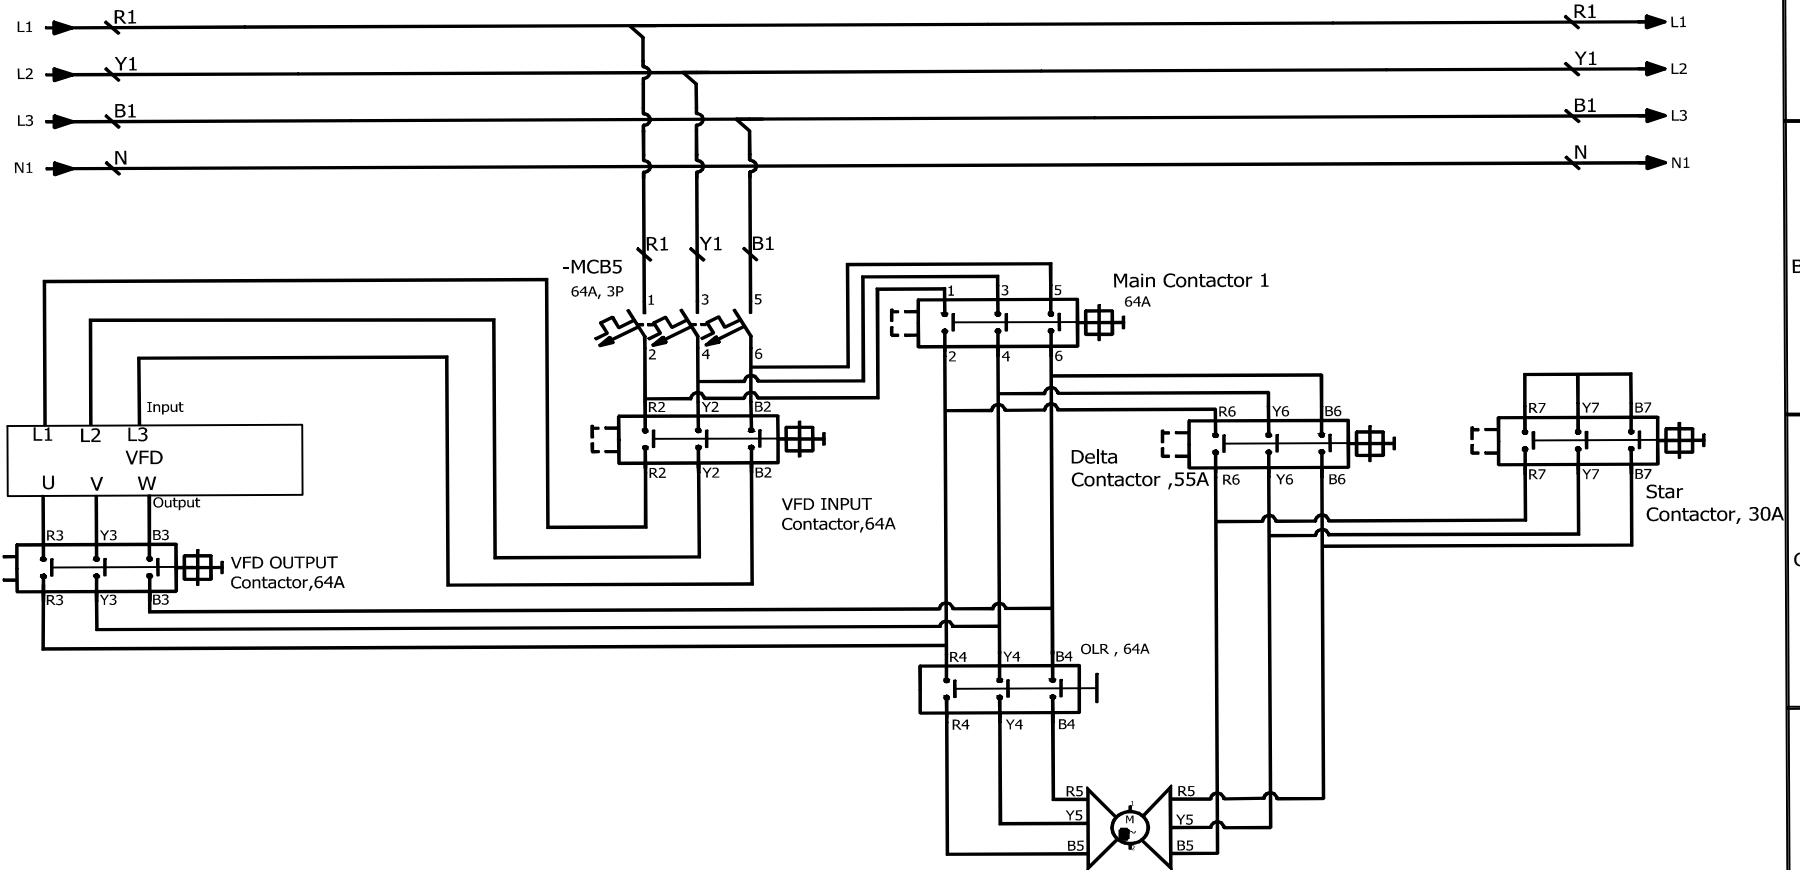


REVISION	A	AHU Control Panel	Job number	ELECTRICAL DIVISION,	Power Wiring/Manual Start Delta	NOTE:
DATE	7/5/2025		Checked by		Date 7/5/2025	Sensotech Design & Automation
DRAWN	BSP		Approved by		Ed VS	Peenya Industrial Area
WORKSTATION	BANGALORE					Bengaluru- 560058


# **POWER CIRCUIT**

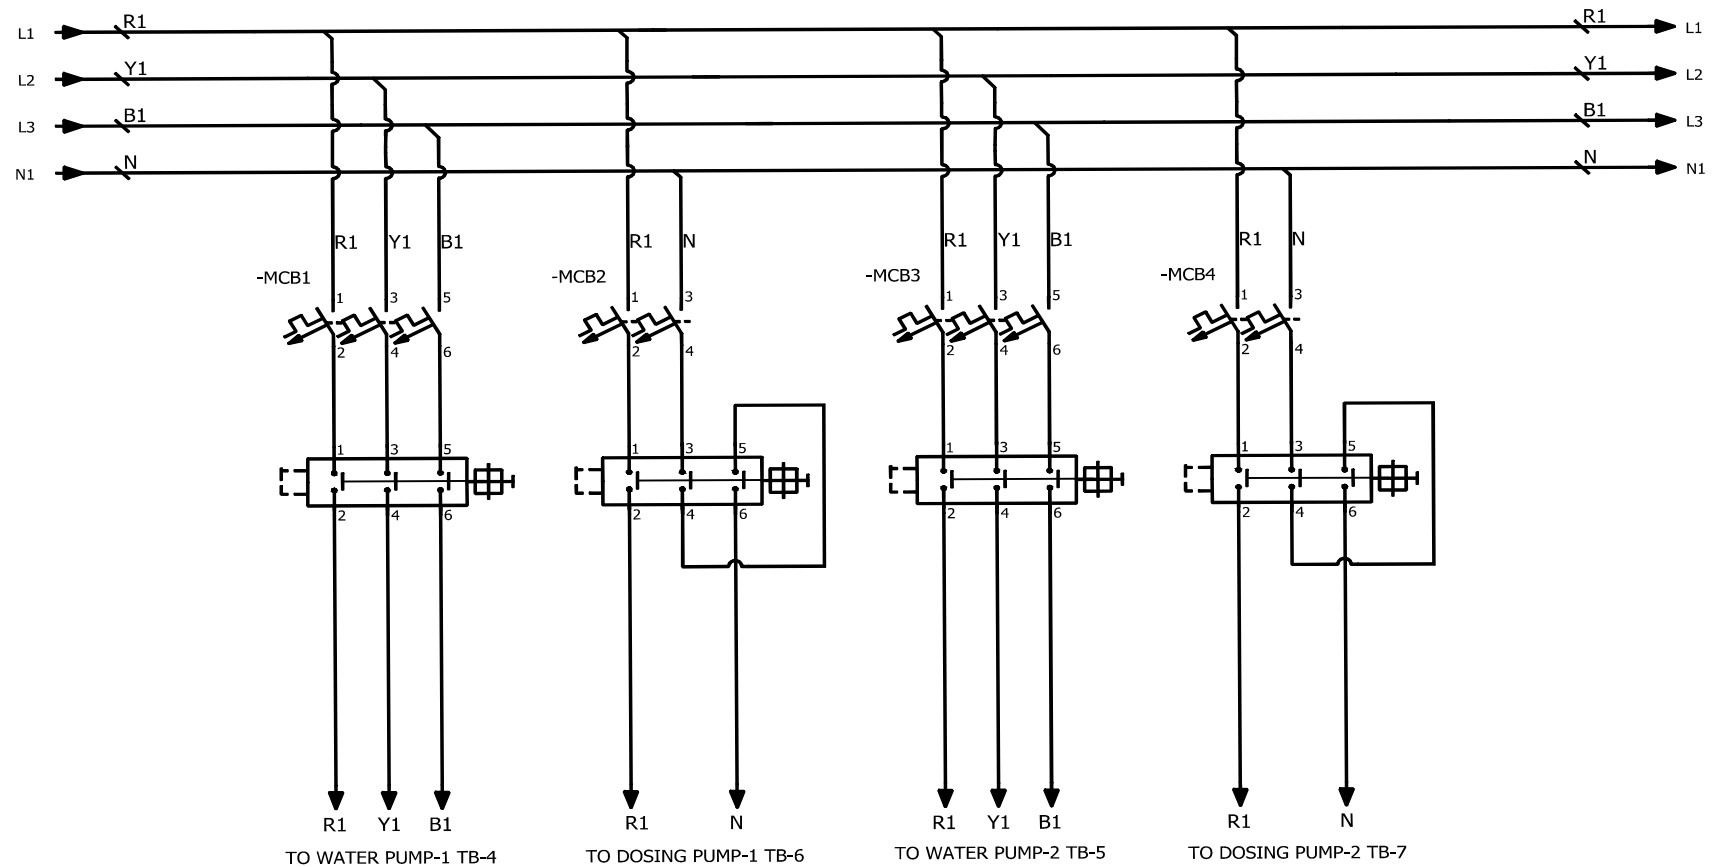


REVISION	A	AHU Control Panel	Job number	ELECTRICAL DIVISION,	Power Wiring/Manual Start Delta	NOTE: Sensotech Design & Automation Peenya Industrial Area Bengaluru- 560058	Page 5 Sheet no. 5 of 11
DATE	7/5/2025		Checked by				
DRAWN	BSP		Approved by				
WORKSTATION	BANGALORE						

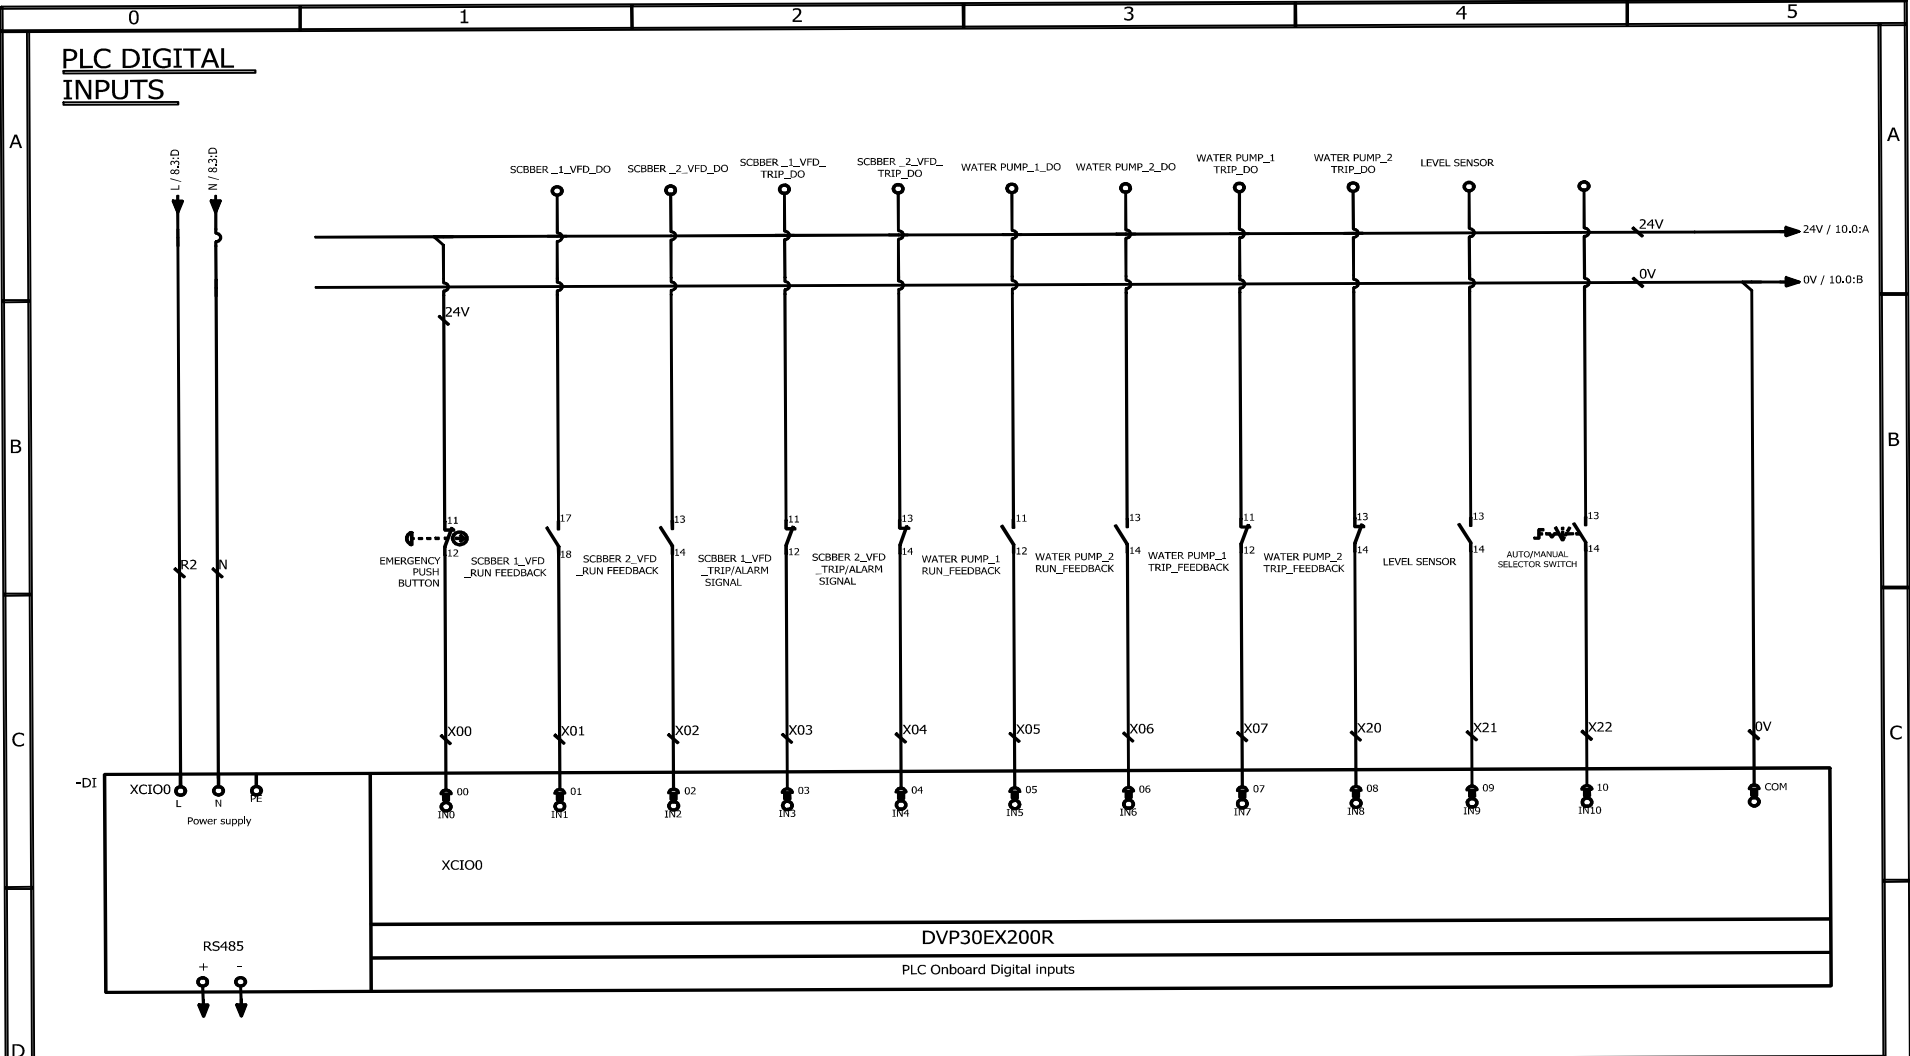

REVISION	A	AHU Control Panel	Job number	ELECTRICAL DIVISION,	PLC Input Wiring	NOTE:
DATE	7/5/2025		Checked by			Sensotech Design & Automation
DRAWN	BSP		Approved by			Peenya Industrial Area
WORKSTATION	BANGALORE					Bengaluru- 560058

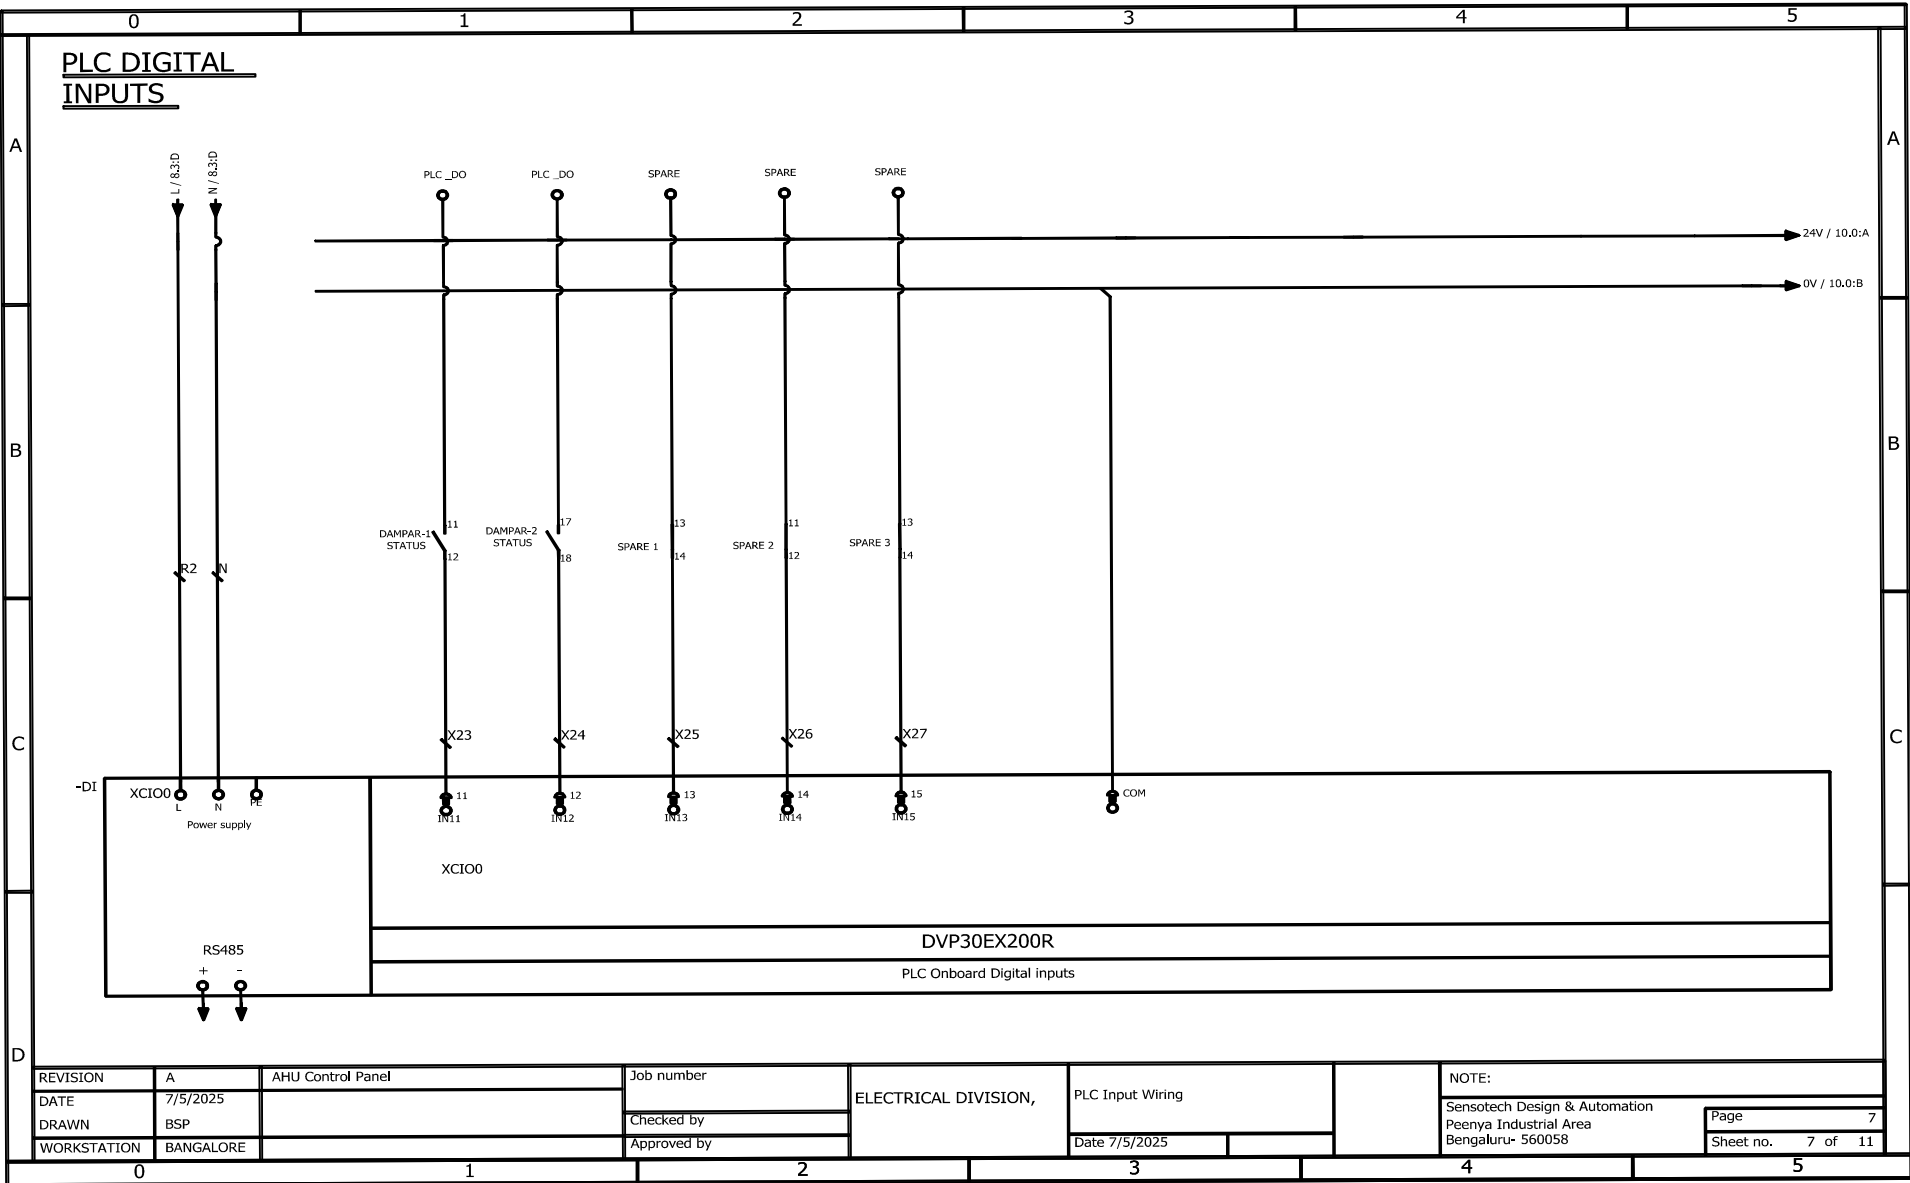


# PLC DIGITAL OUTPUTS

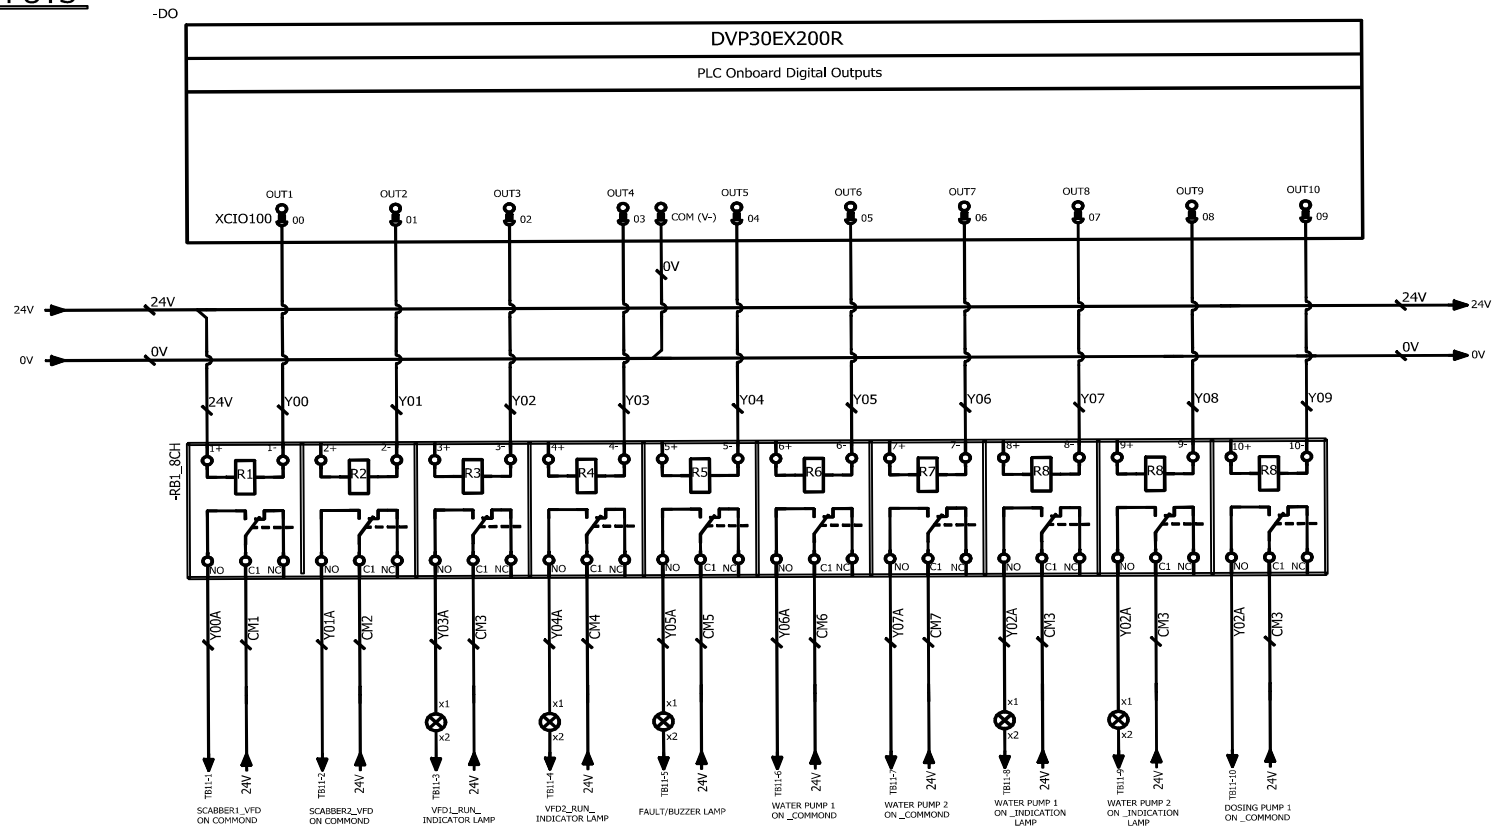

REVISION	A	AHU Control Panel	Job number	ELECTRICAL DIVISION,	PLC Output Wiring	NOTE: Sensotech Design & Automation Peenya Industrial Area Bengaluru- 560058	Page 9 Sheet no. 9 of 11
DATE	7/5/2025		Checked by				
DRAWN	BSP		Approved by				
WORKSTATION	BANGALORE				Date 7/5/2025		

# PLC DIGITAL OUTPUTS

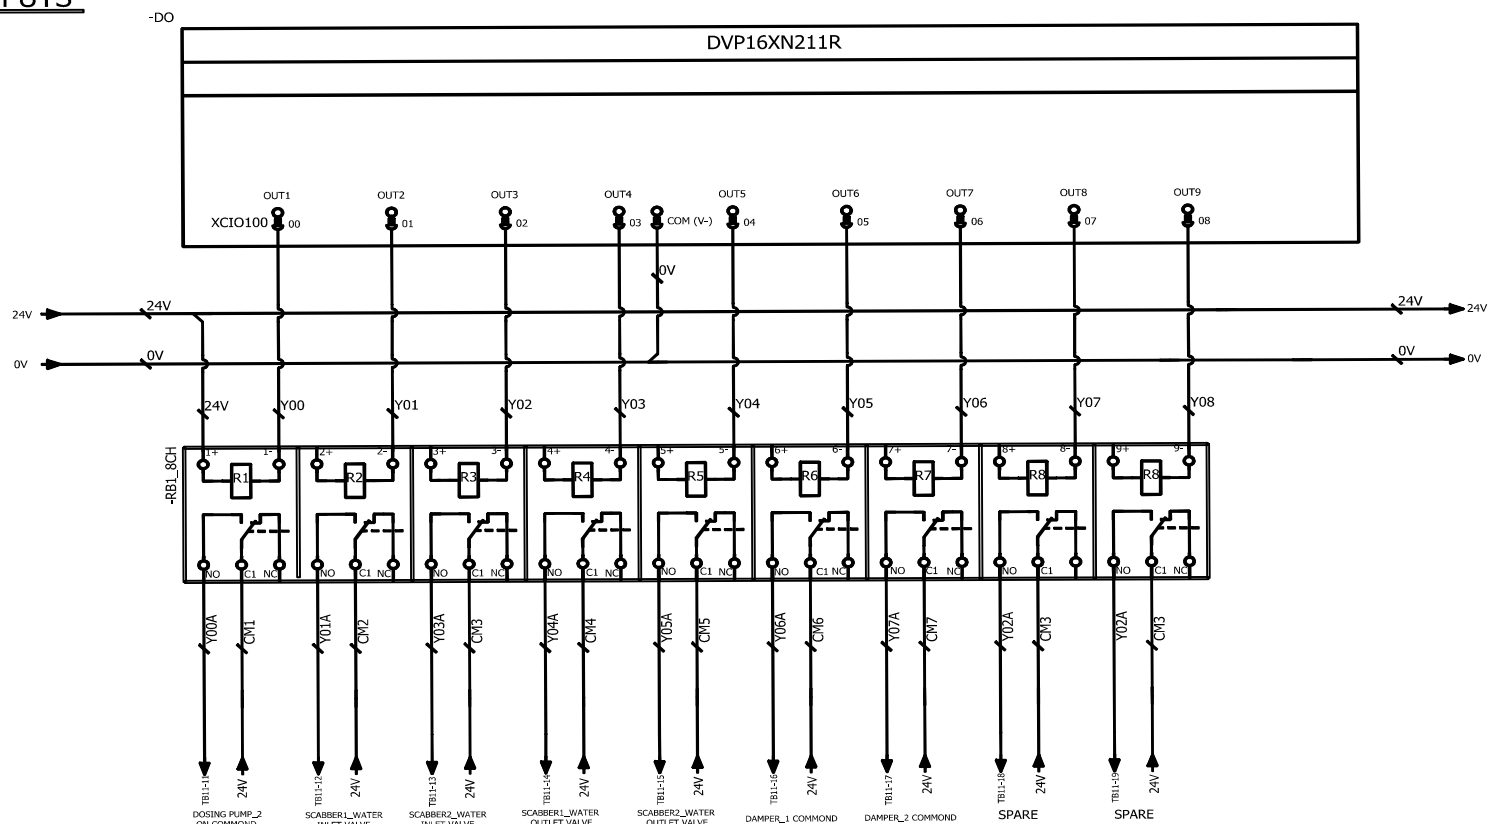


REVISION	A	AHU Control Panel
DATE	7/5/2025	
DRAWN	BSP	
WORKSTATION	BANGALORE	


Job number
Checked by
Approved by

ELECTRICAL DIVISION,	PLC Output Wiring
Date 7/5/2025	


NOTE:	
Sensotech Design & Automation	Page 9
Peenya Industrial Area	Sheet no. 9 of 11
Bengaluru- 560058	



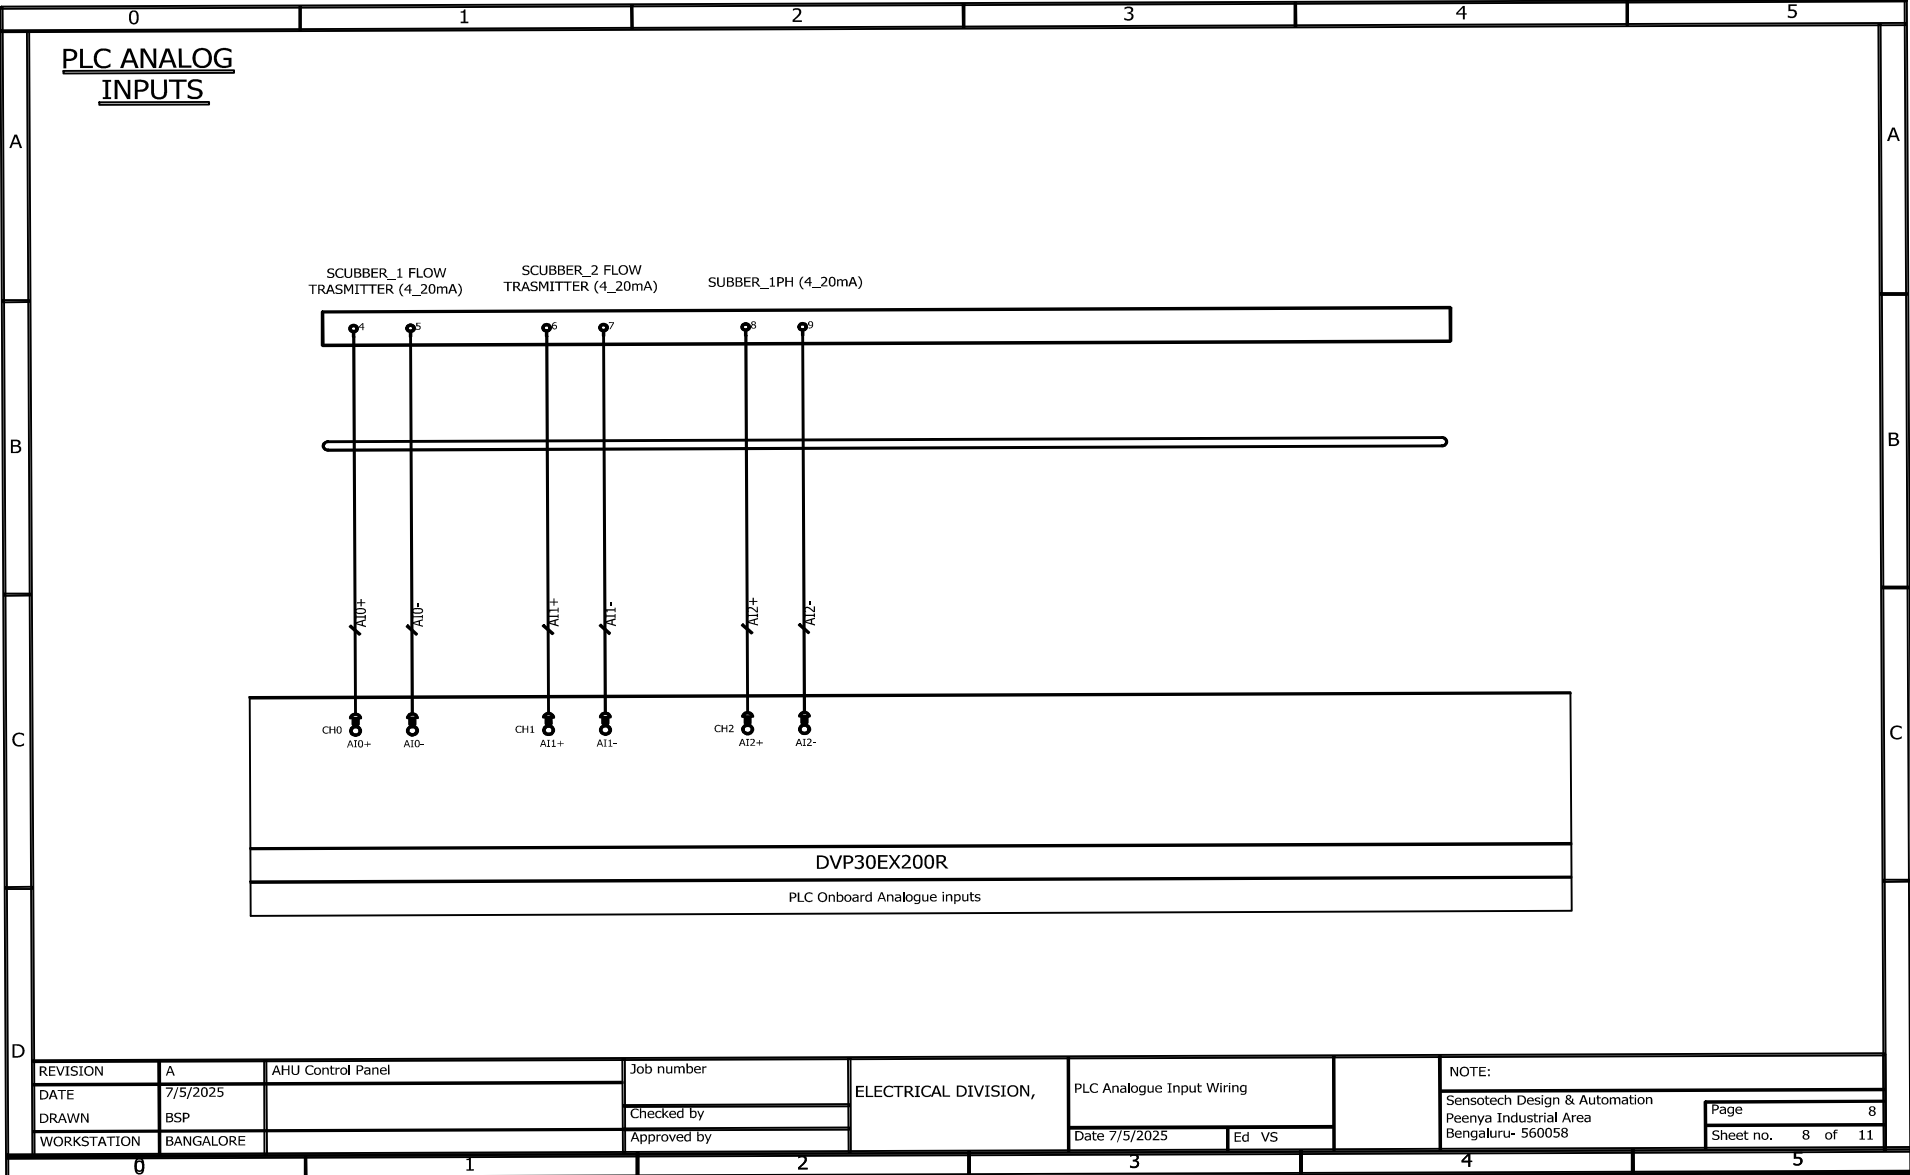


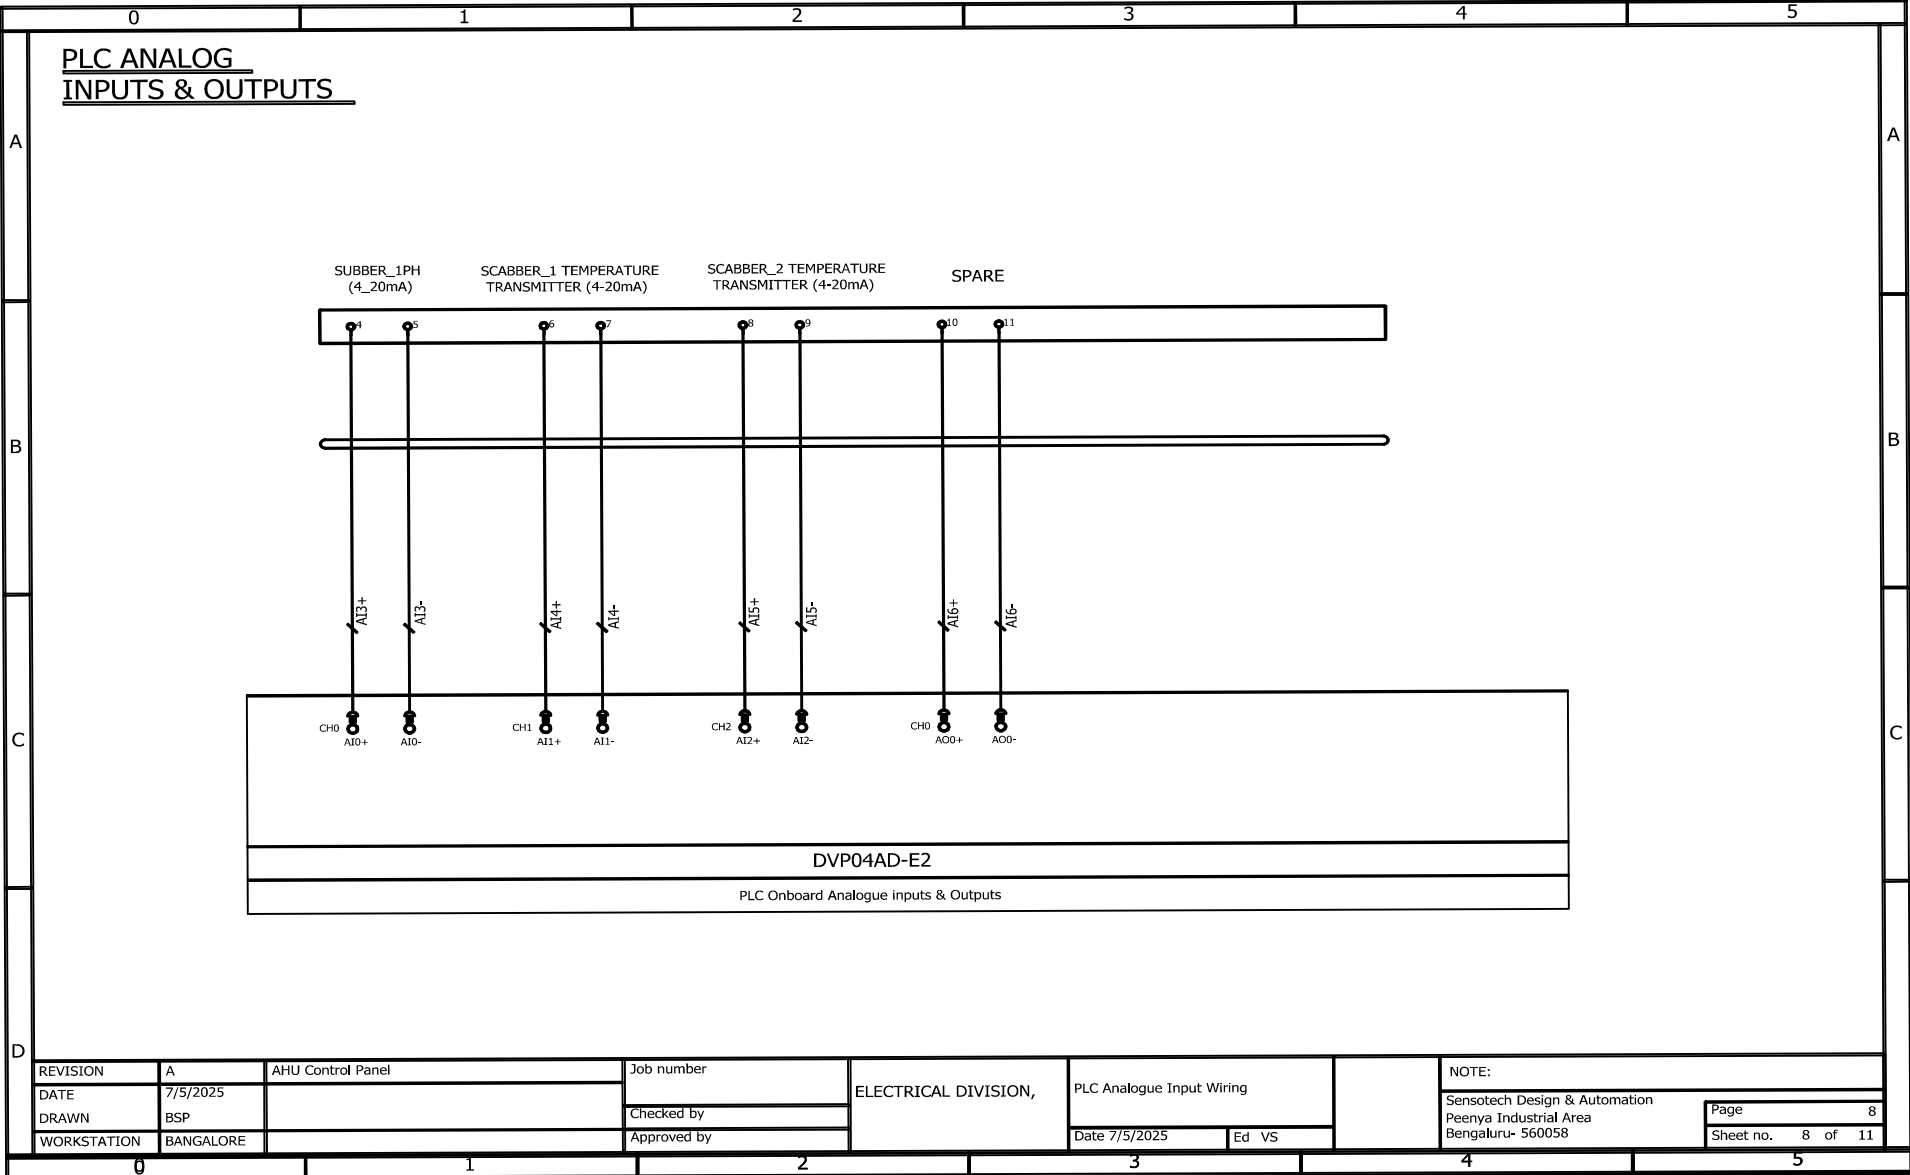


# GENERAL ARRANGEMENT

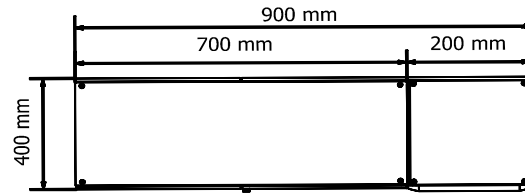


TOP VIEW

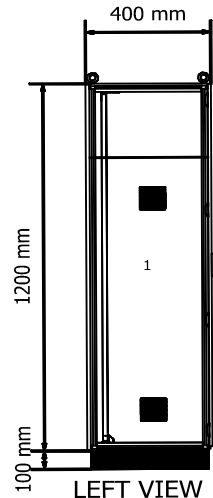


LEFT VIEW

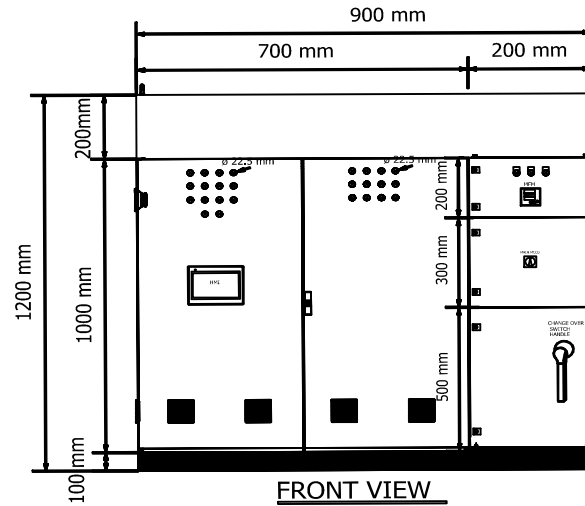

FRONT VIEW

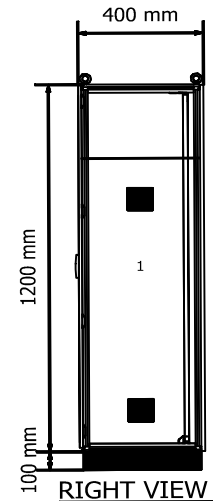


RIGHT VIEW

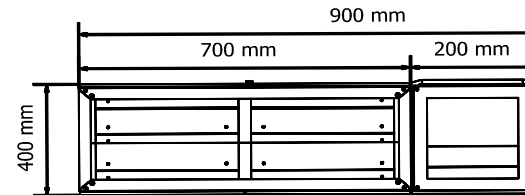

BOTTOM VIEW

REVISION	B	PROJECT NAME	SCABBER CONTROL PANEL	Job number		GA_DRAWING		NOTE:	
DATE	20/5/2025			Checked by		Date 6/27/2020	Ed VS	Sensotech Design & Automation	Page 2
DRAWN	BSP			Approved by				Peenya Industrial Area	Sheet no. 2 of 5
WORKSTATION	BANGALORE							Bengaluru- 560058	


INTERNAL GA DRAWING

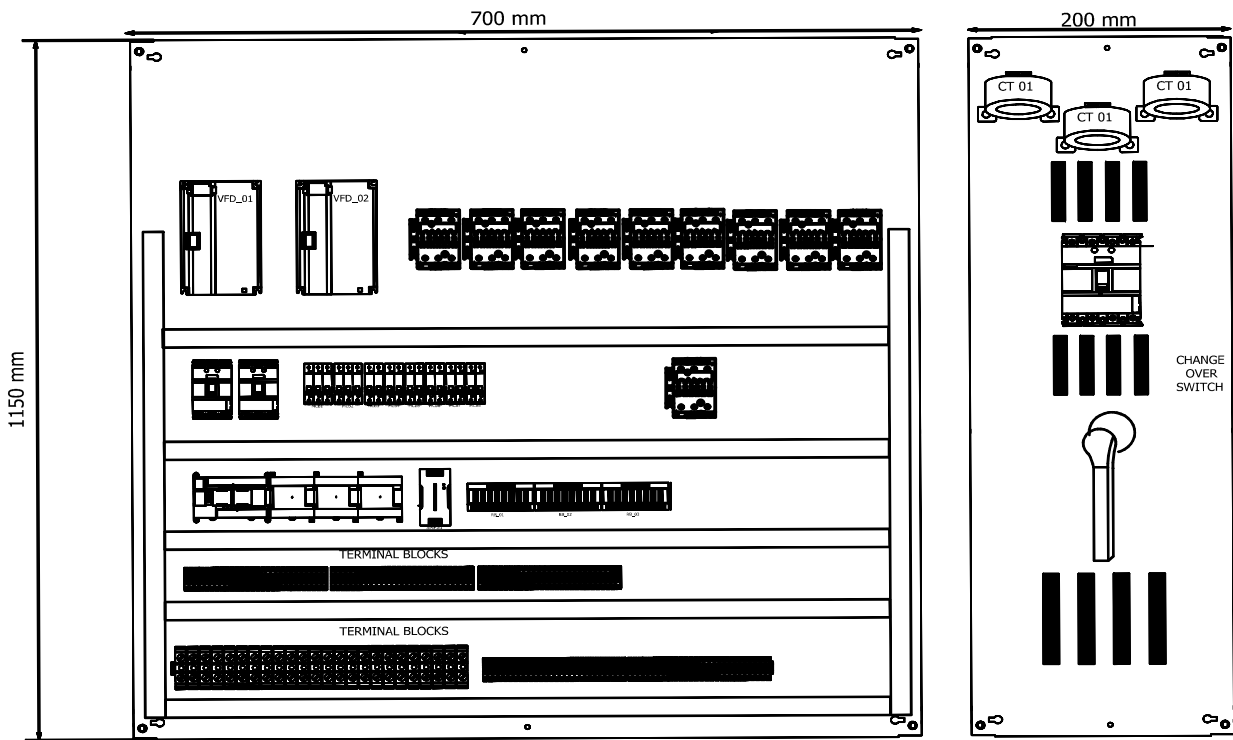

REVISION	A	PROJECT NAME	SCABBER CONTROL PANEL	Job number	ELECTRICAL DIVISION,	IGA_DRAWING	NOTE:
DATE	20/5/2025			Checked by			Sensotech Design & Automation
DRAWN	BSP			Approved by			Peenya Industrial Area
WORKSTATION	BANGALORE				Date 20/5/2025	Ed BSP	Bengaluru- 560058




# SINGLE LINE DIAGRAM

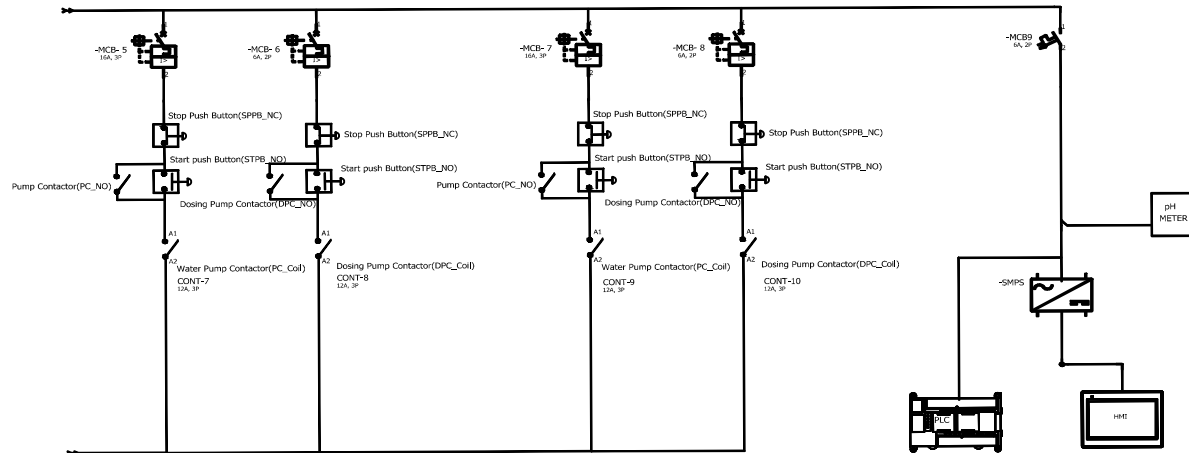


REVISION	A	AHU Control Panel	Job number	ELECTRICAL DIVISION,	Single Line Diagram	NOTE:
DATE	7/5/2025		Checked by		Date 7/5/2025	Sensotech Design & Automation
DRAWN	BSP		Approved by			Peenya Industrial Area
WORKSTATION	BANGALORE					Bengaluru- 560058


# POWER CIRCUIT

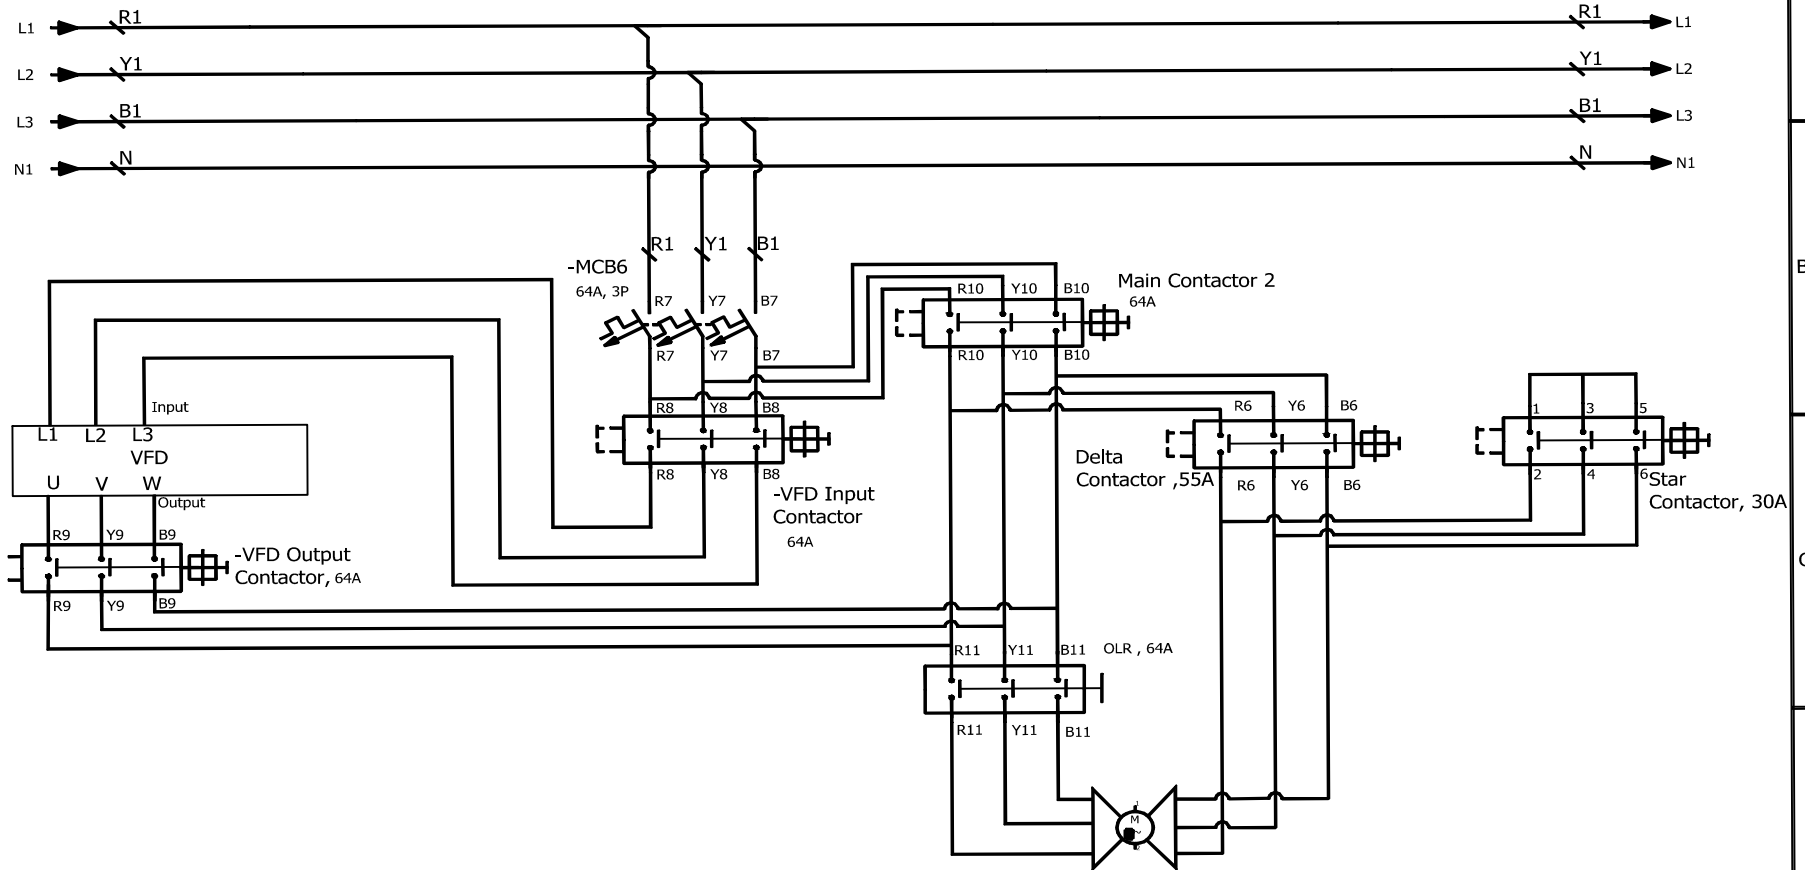


REVISION	A	AHU Control Panel	Job number	ELECTRICAL DIVISION,	Power Wiring/Manual Start Delta	NOTE:
DATE	7/5/2025		Checked by			Sensotech Design & Automation
DRAWN	BSP		Approved by			Peenya Industrial Area
WORKSTATION	BANGALORE					Bengaluru- 560058
						Page 5
						Sheet no. 5 of 11

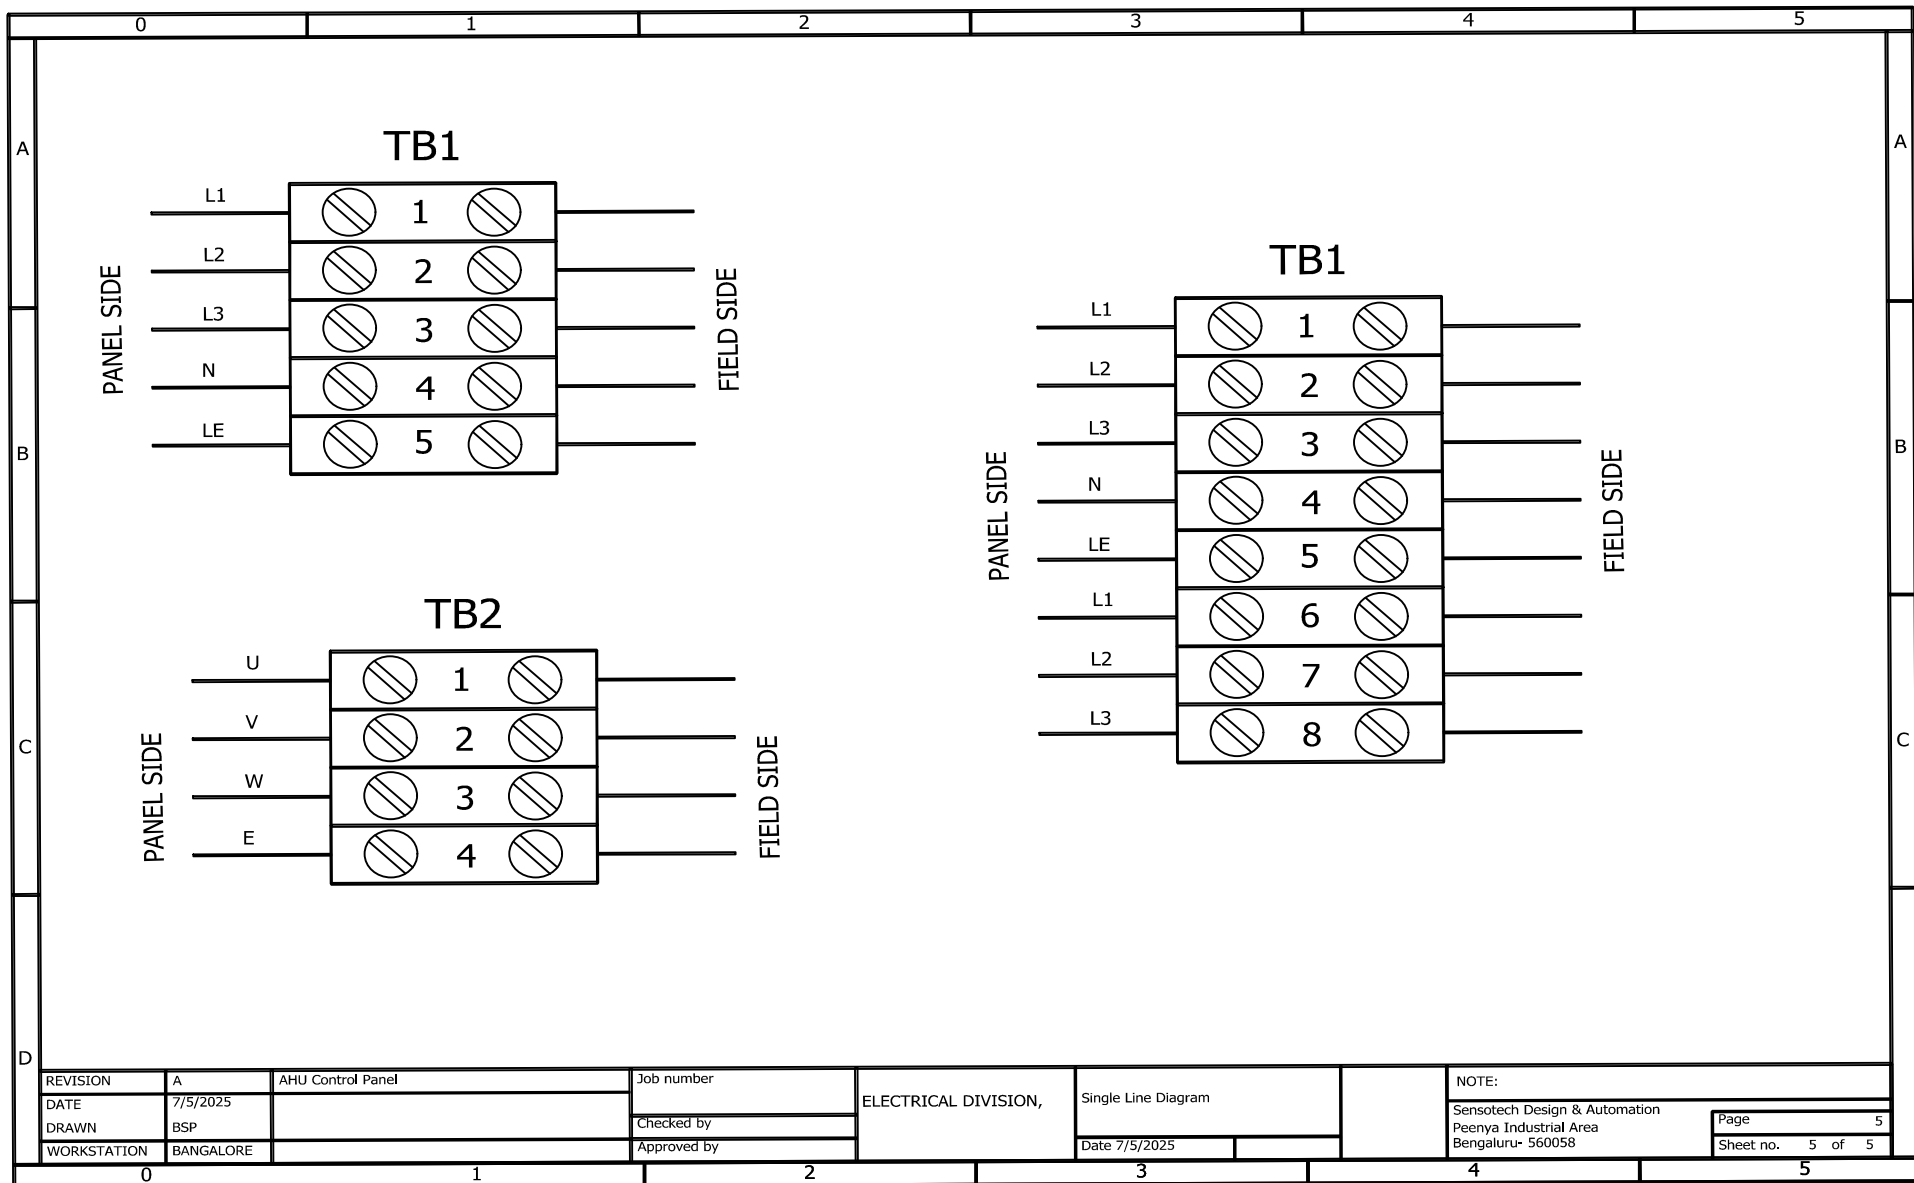





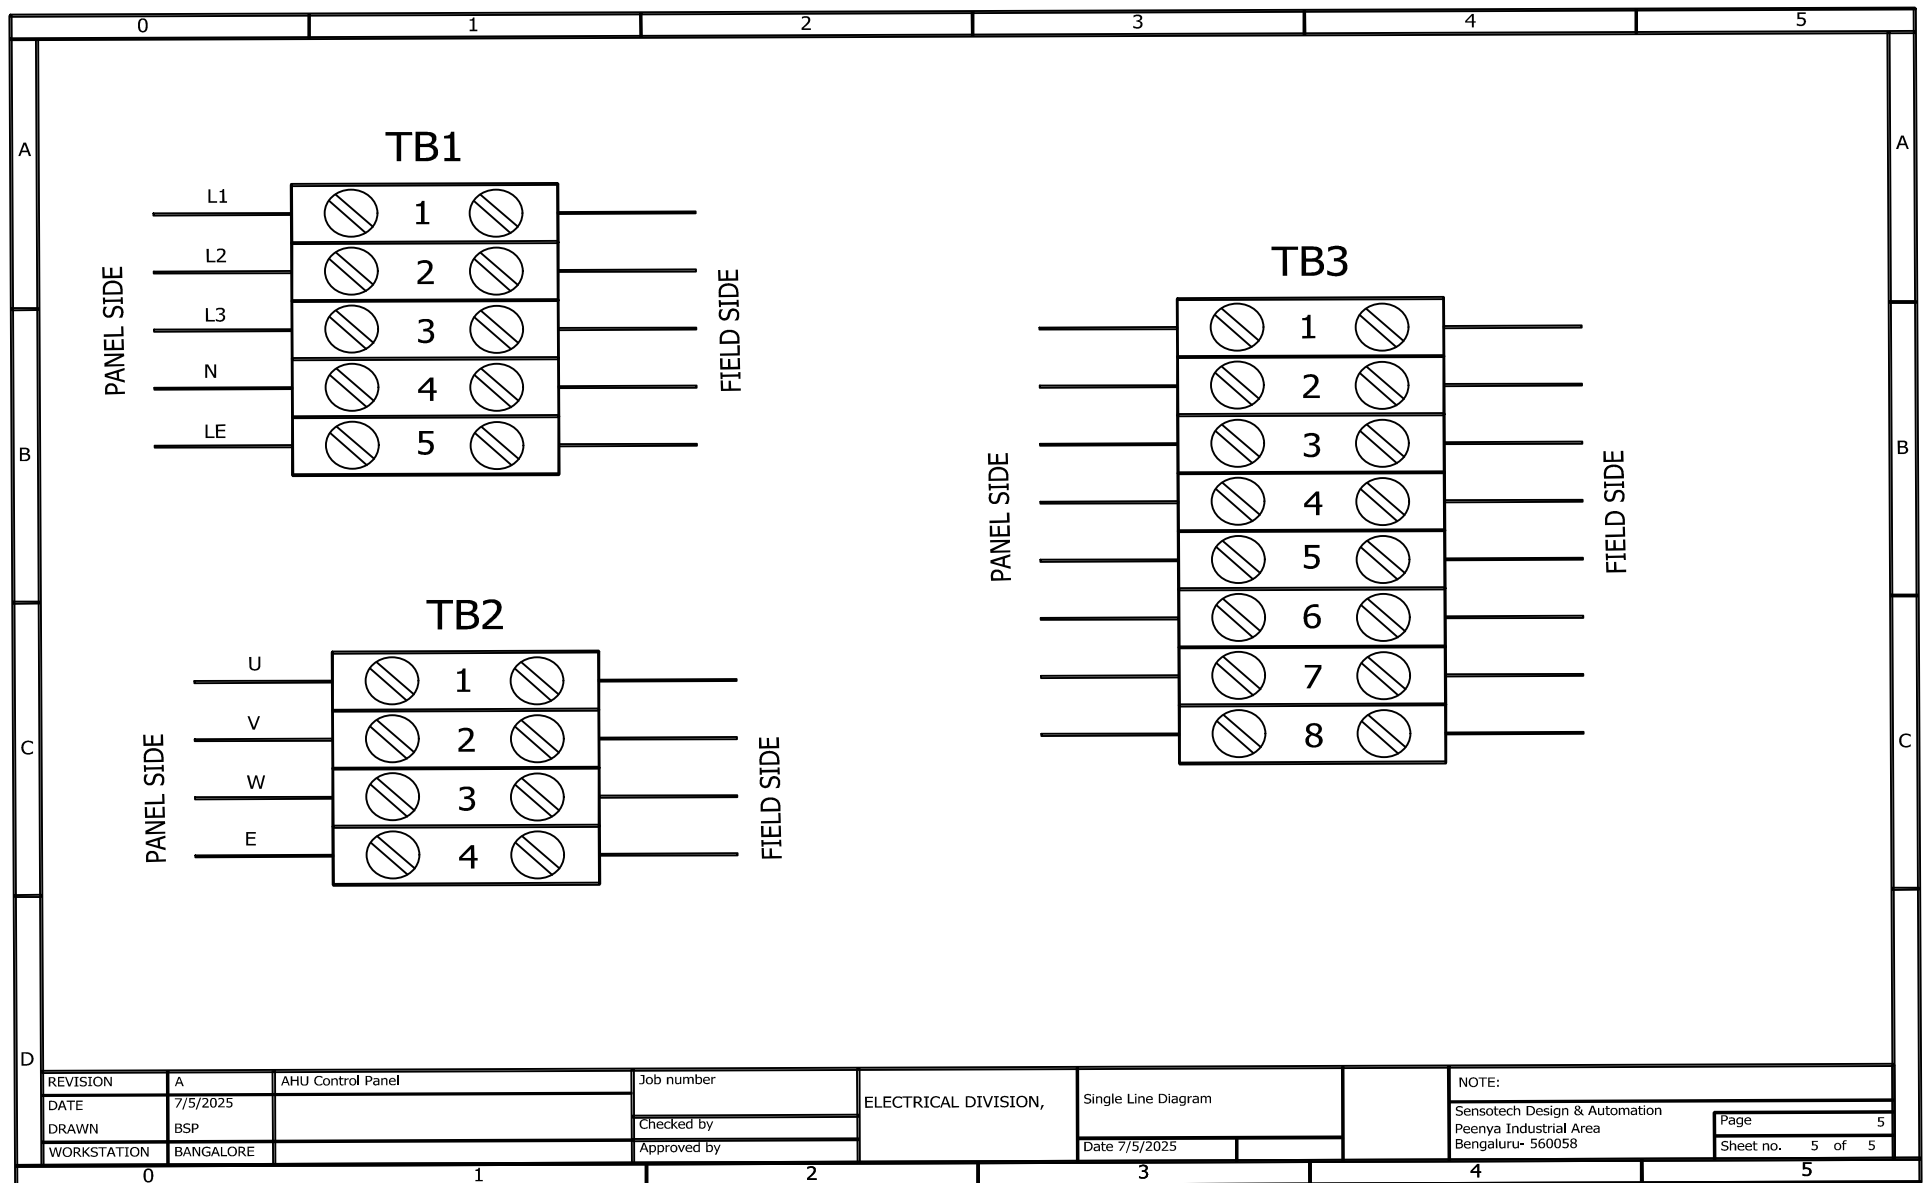


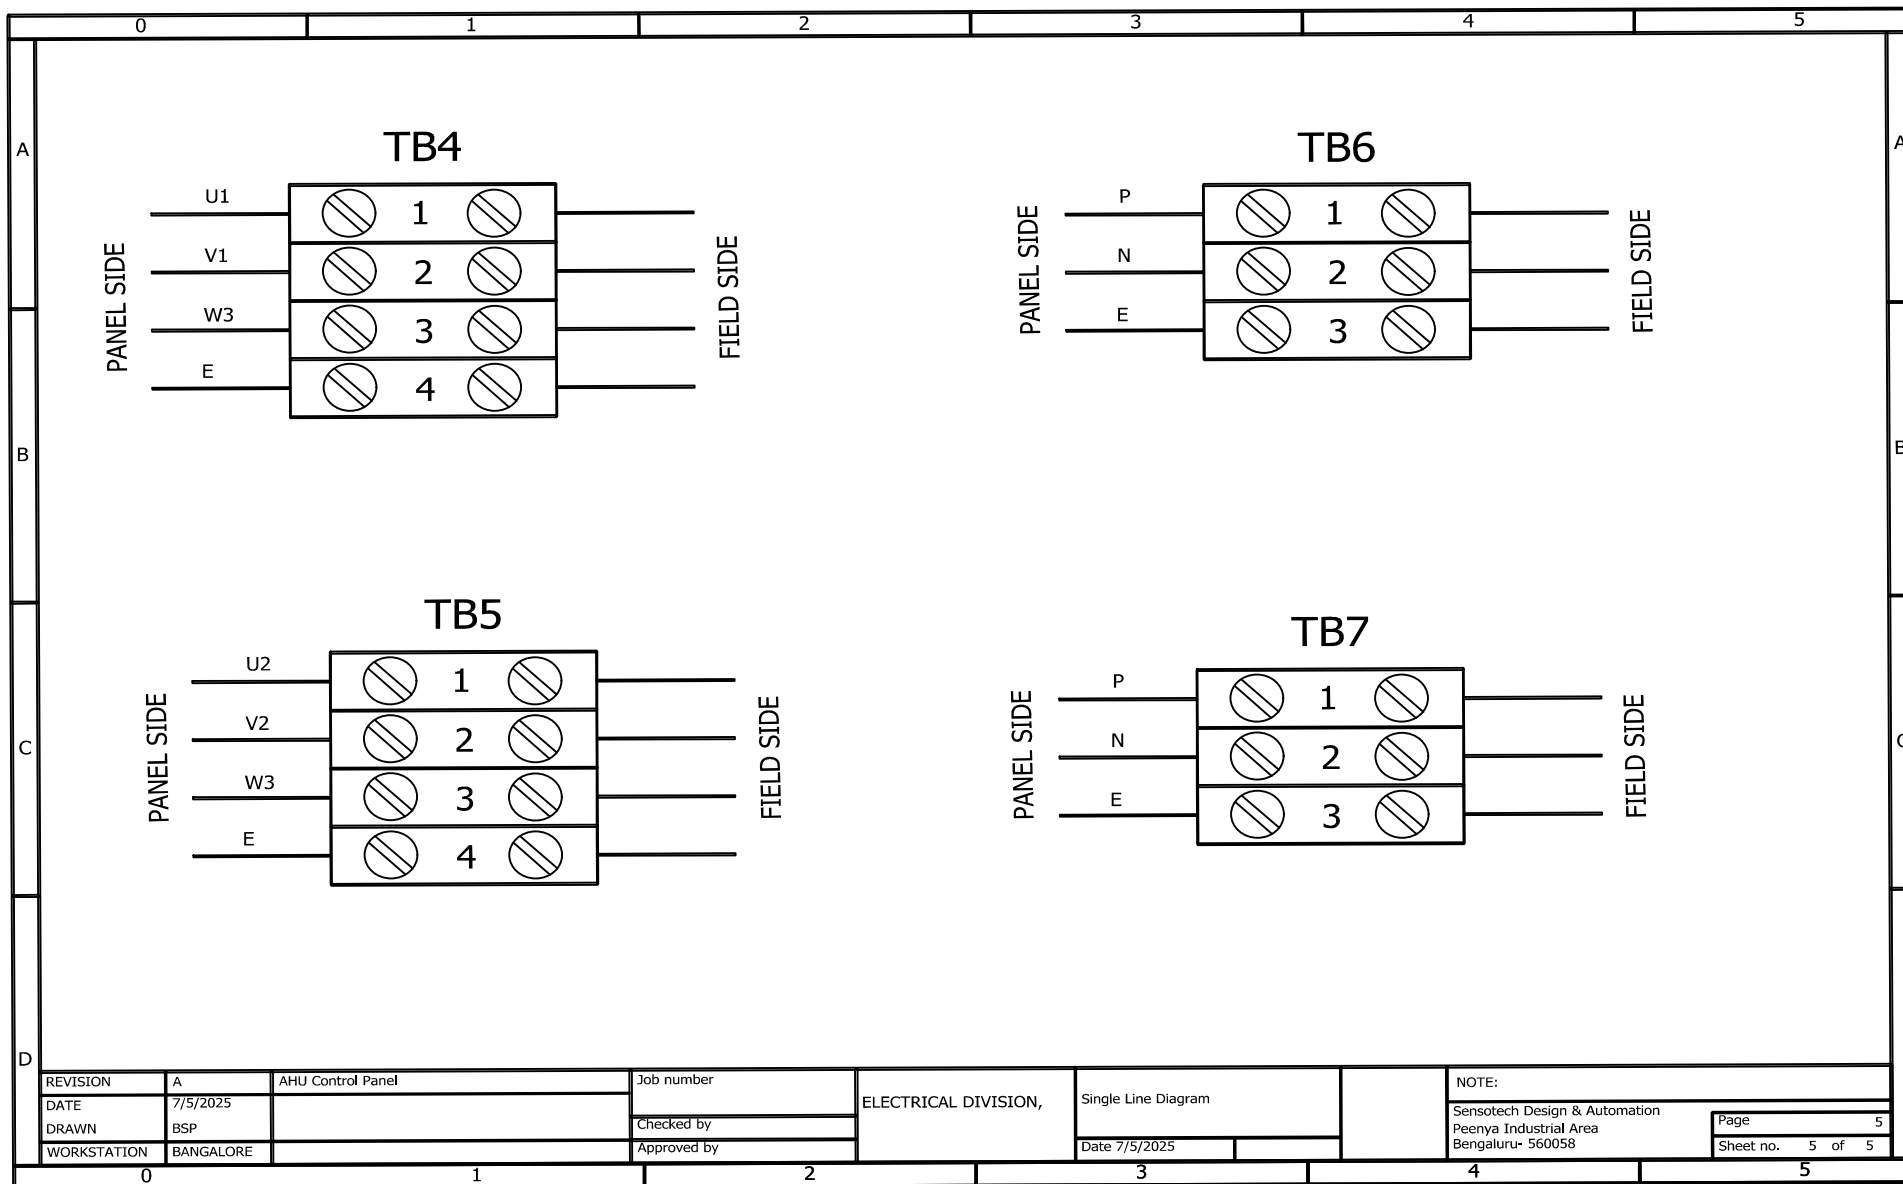

REVISION	A	AHU Control Panel	Job number	ELECTRICAL DIVISION,	Single Line Diagram	NOTE: Sensotech Design & Automation Peenya Industrial Area Bengaluru- 560058	Page 5	
DATE	7/5/2025		Checked by					
DRAWN	BSP		Approved by				Sheet no. 5 of 5	
WORKSTATION	BANGALORE							

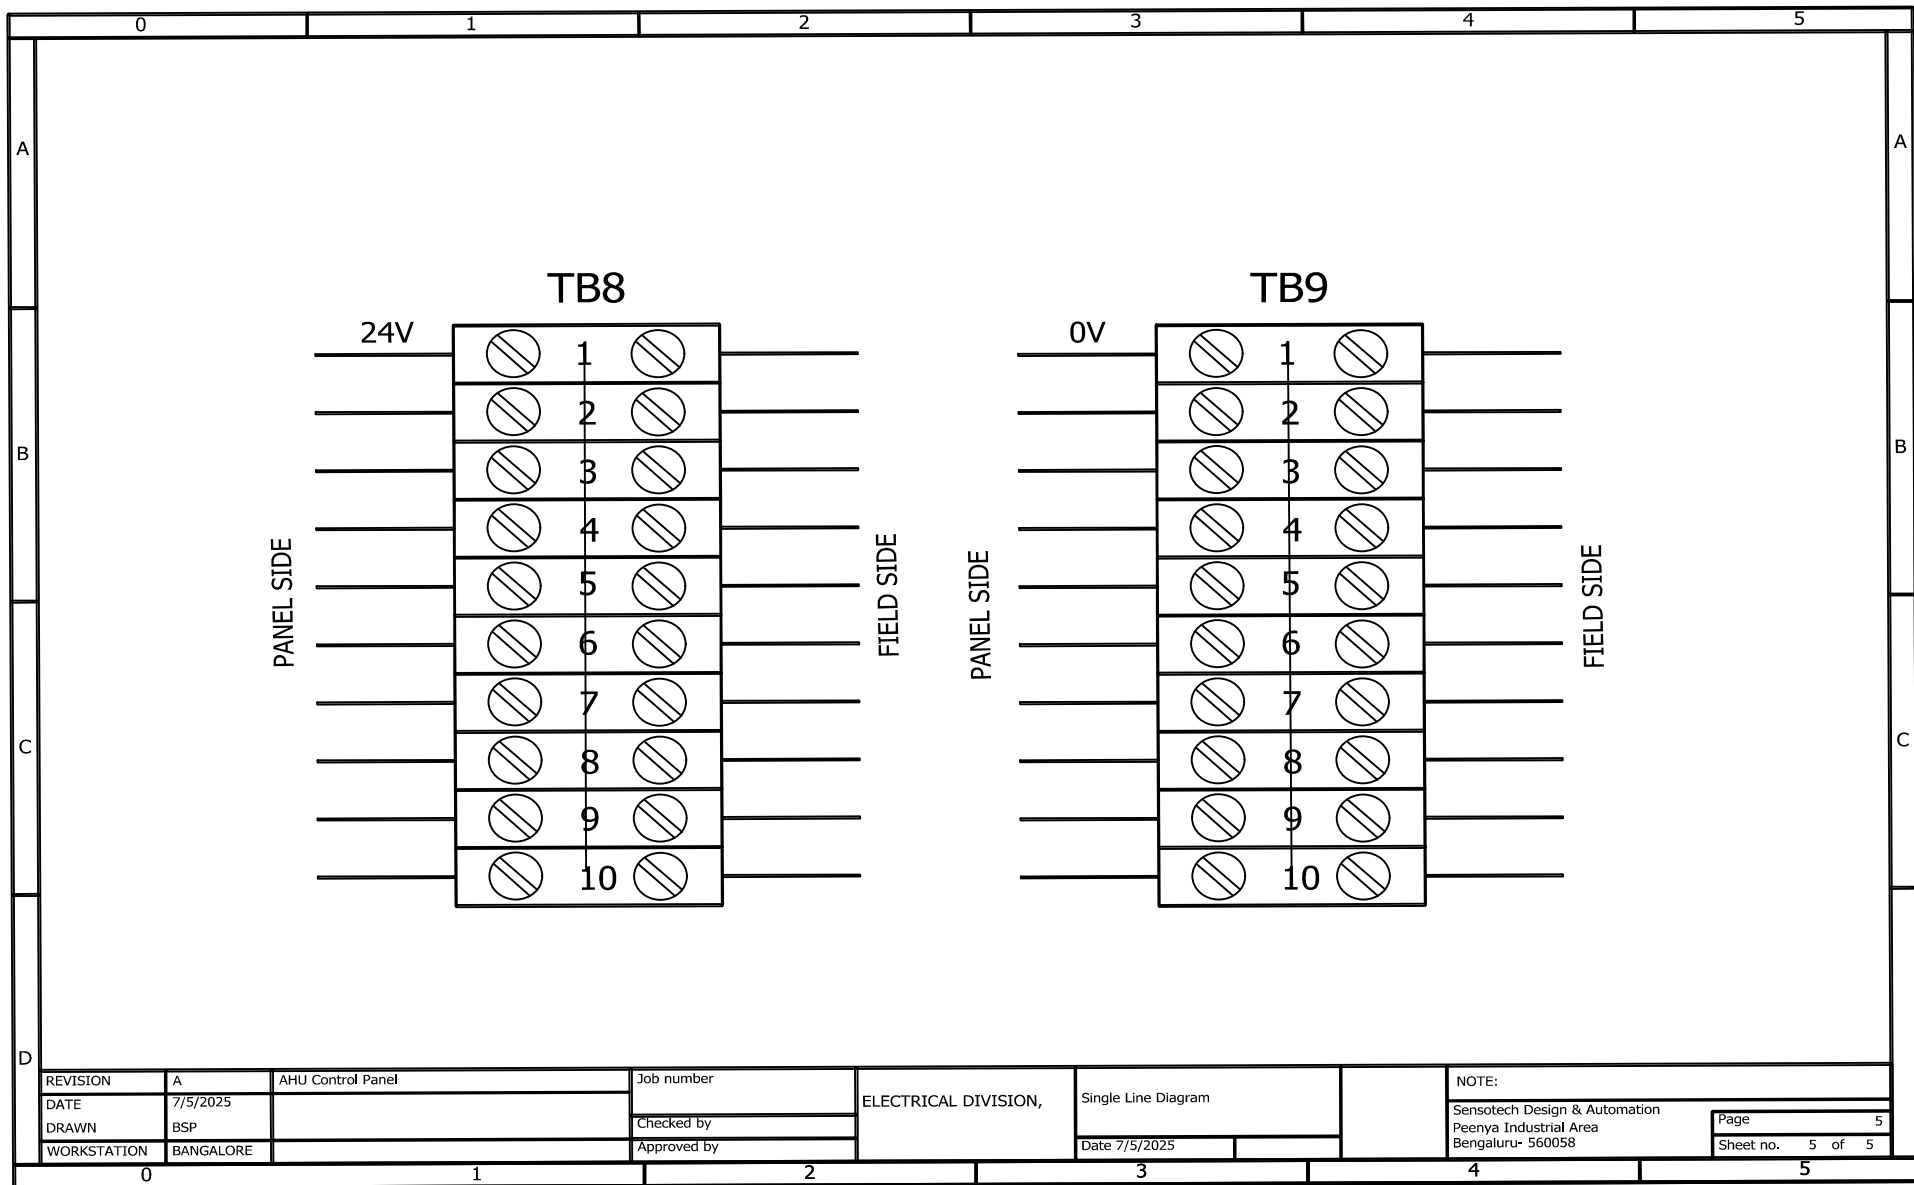

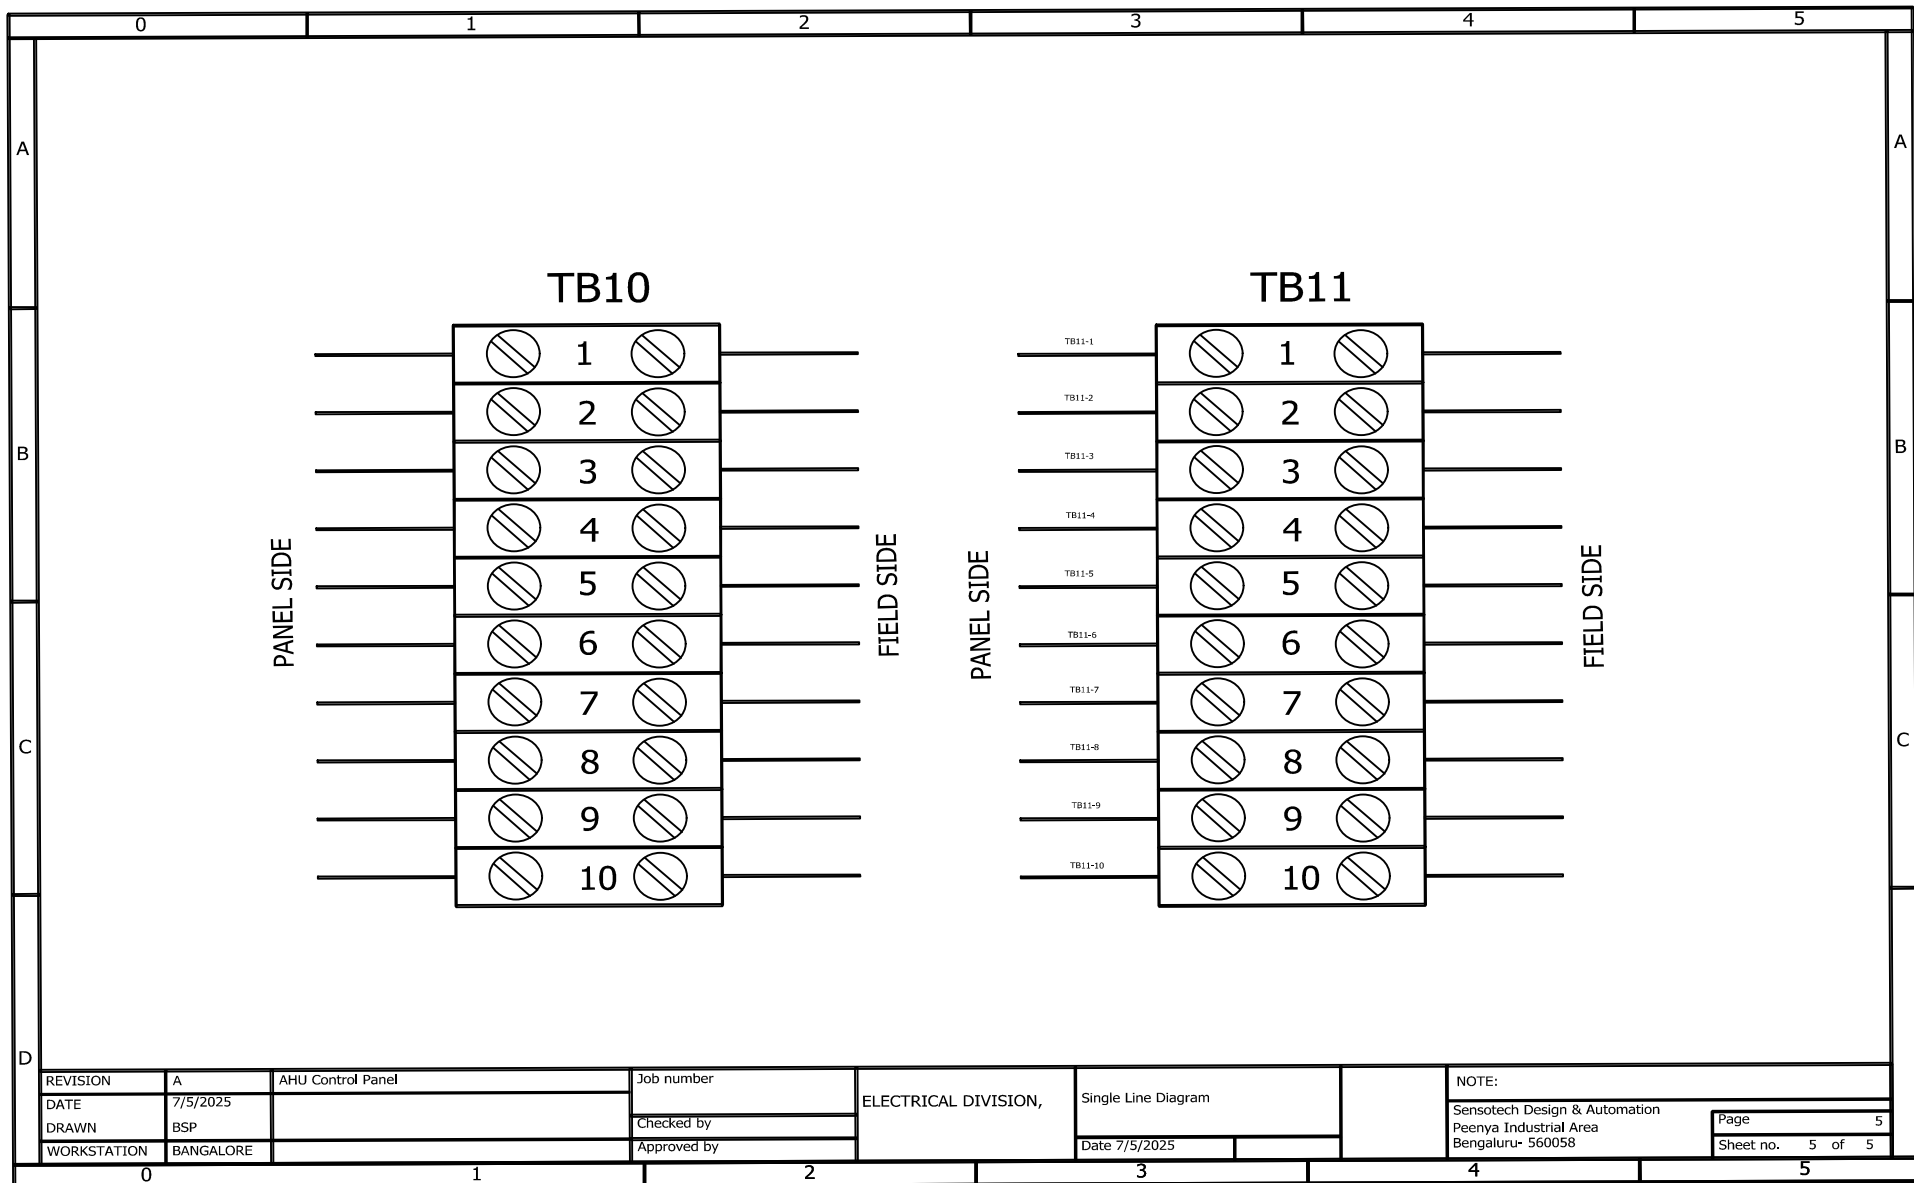

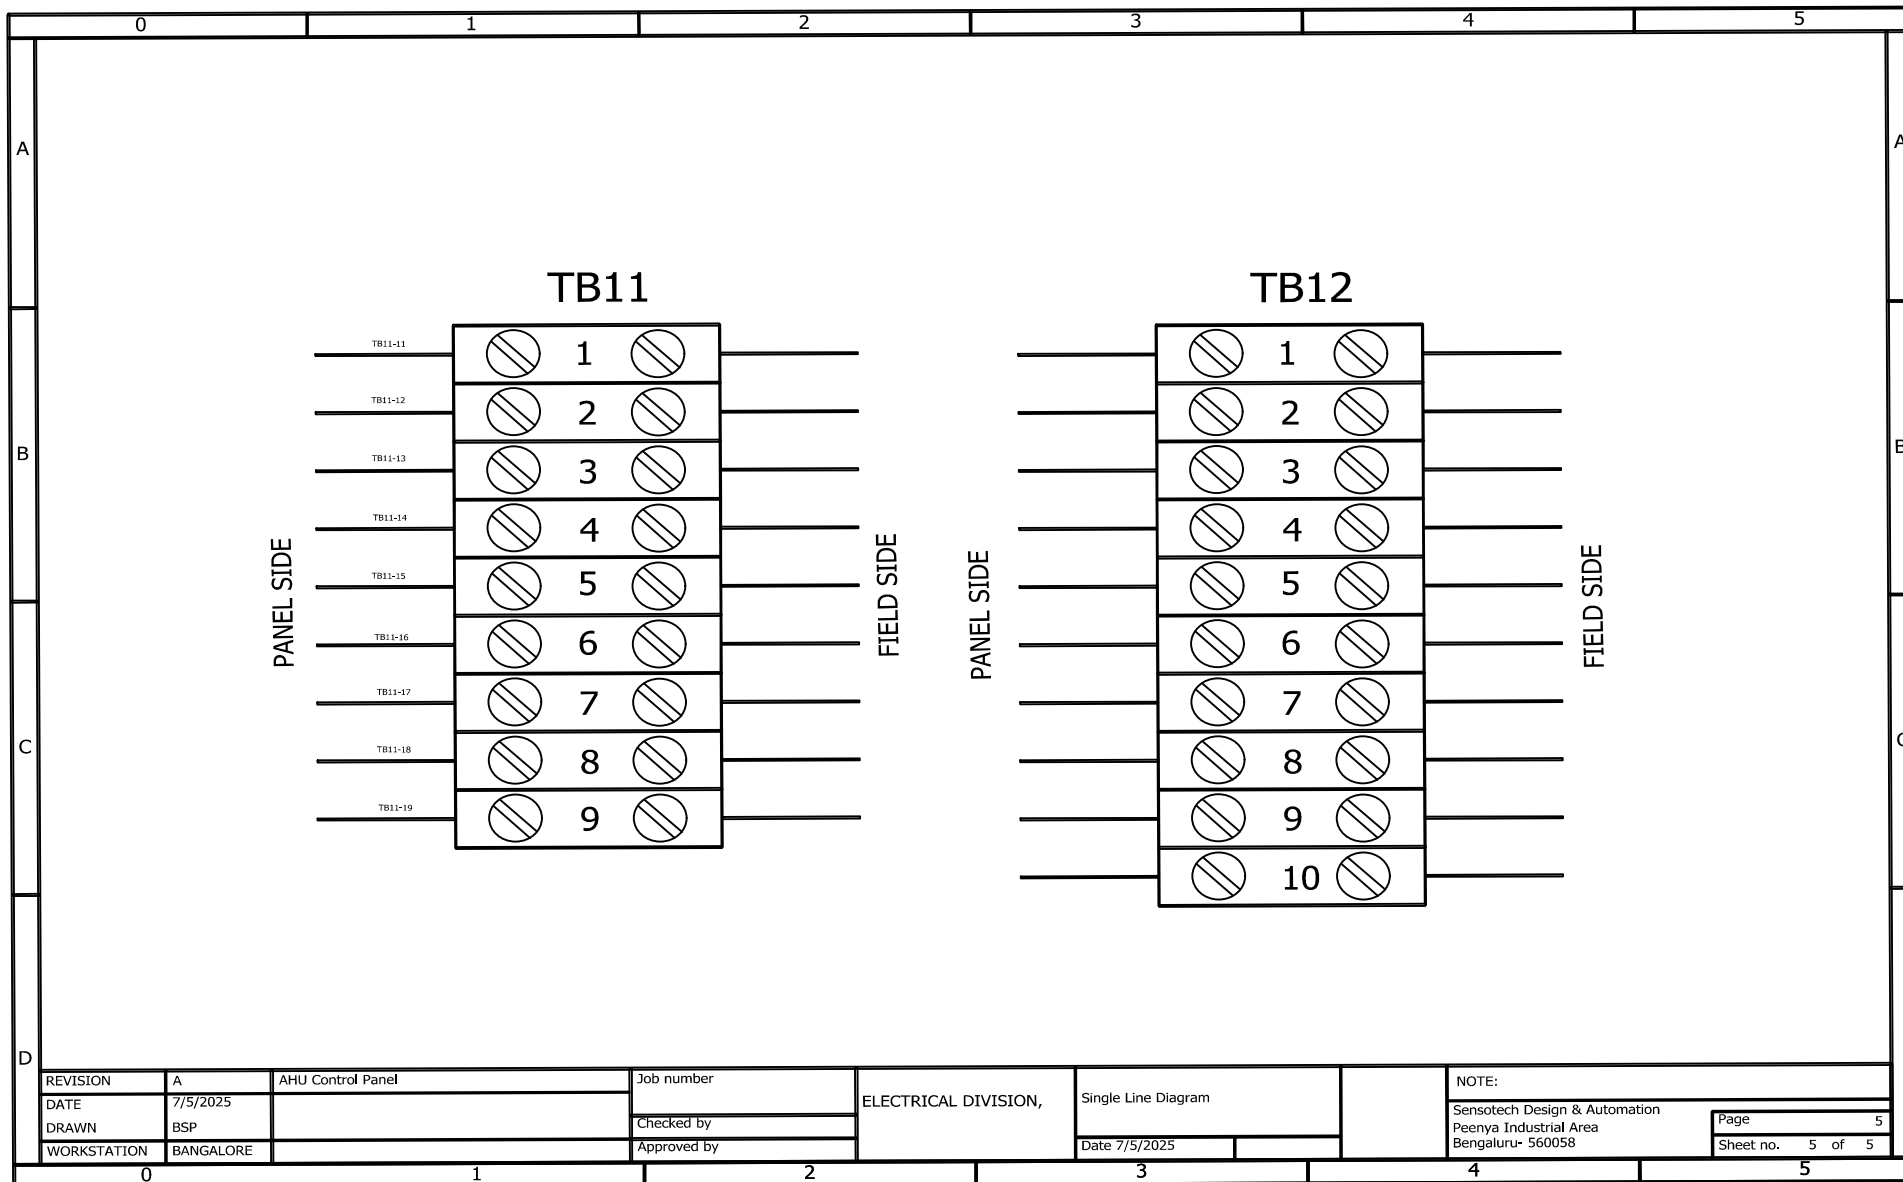

REVISION	A	AHU Control Panel	Job number	ELECTRICAL DIVISION,	Single Line Diagram			NOTE:			
DATE	7/5/2025		Checked by					Sensotech Design & Automation		Page	5
DRAWN	BSP		Approved by					Peenya Industrial Area		Sheet no.	5 of 5
WORKSTATION	BANGALORE				Date 7/5/2025		Bengaluru- 560058				